WB-300F

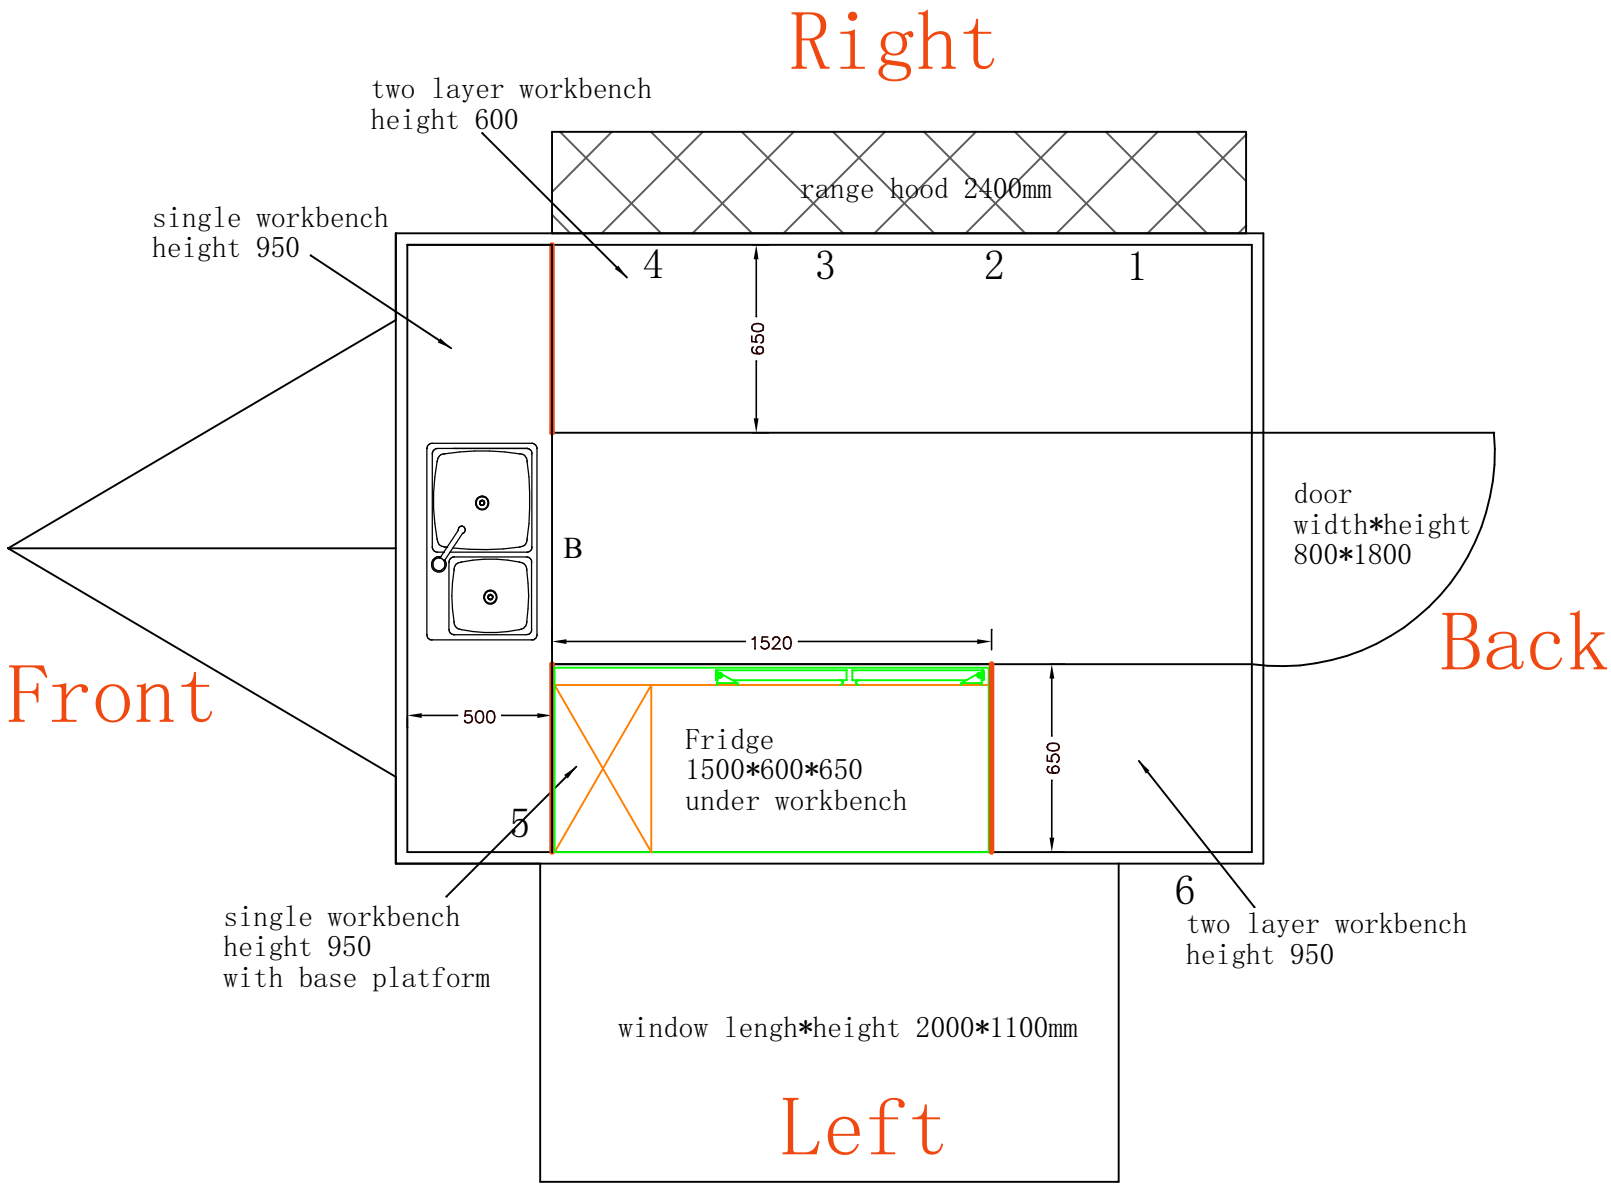

1,2,3,4,5,6 socket,No.3 high power 5KW socket
1,2,3,4,5 under workbench
6 above workbench
B floor drain